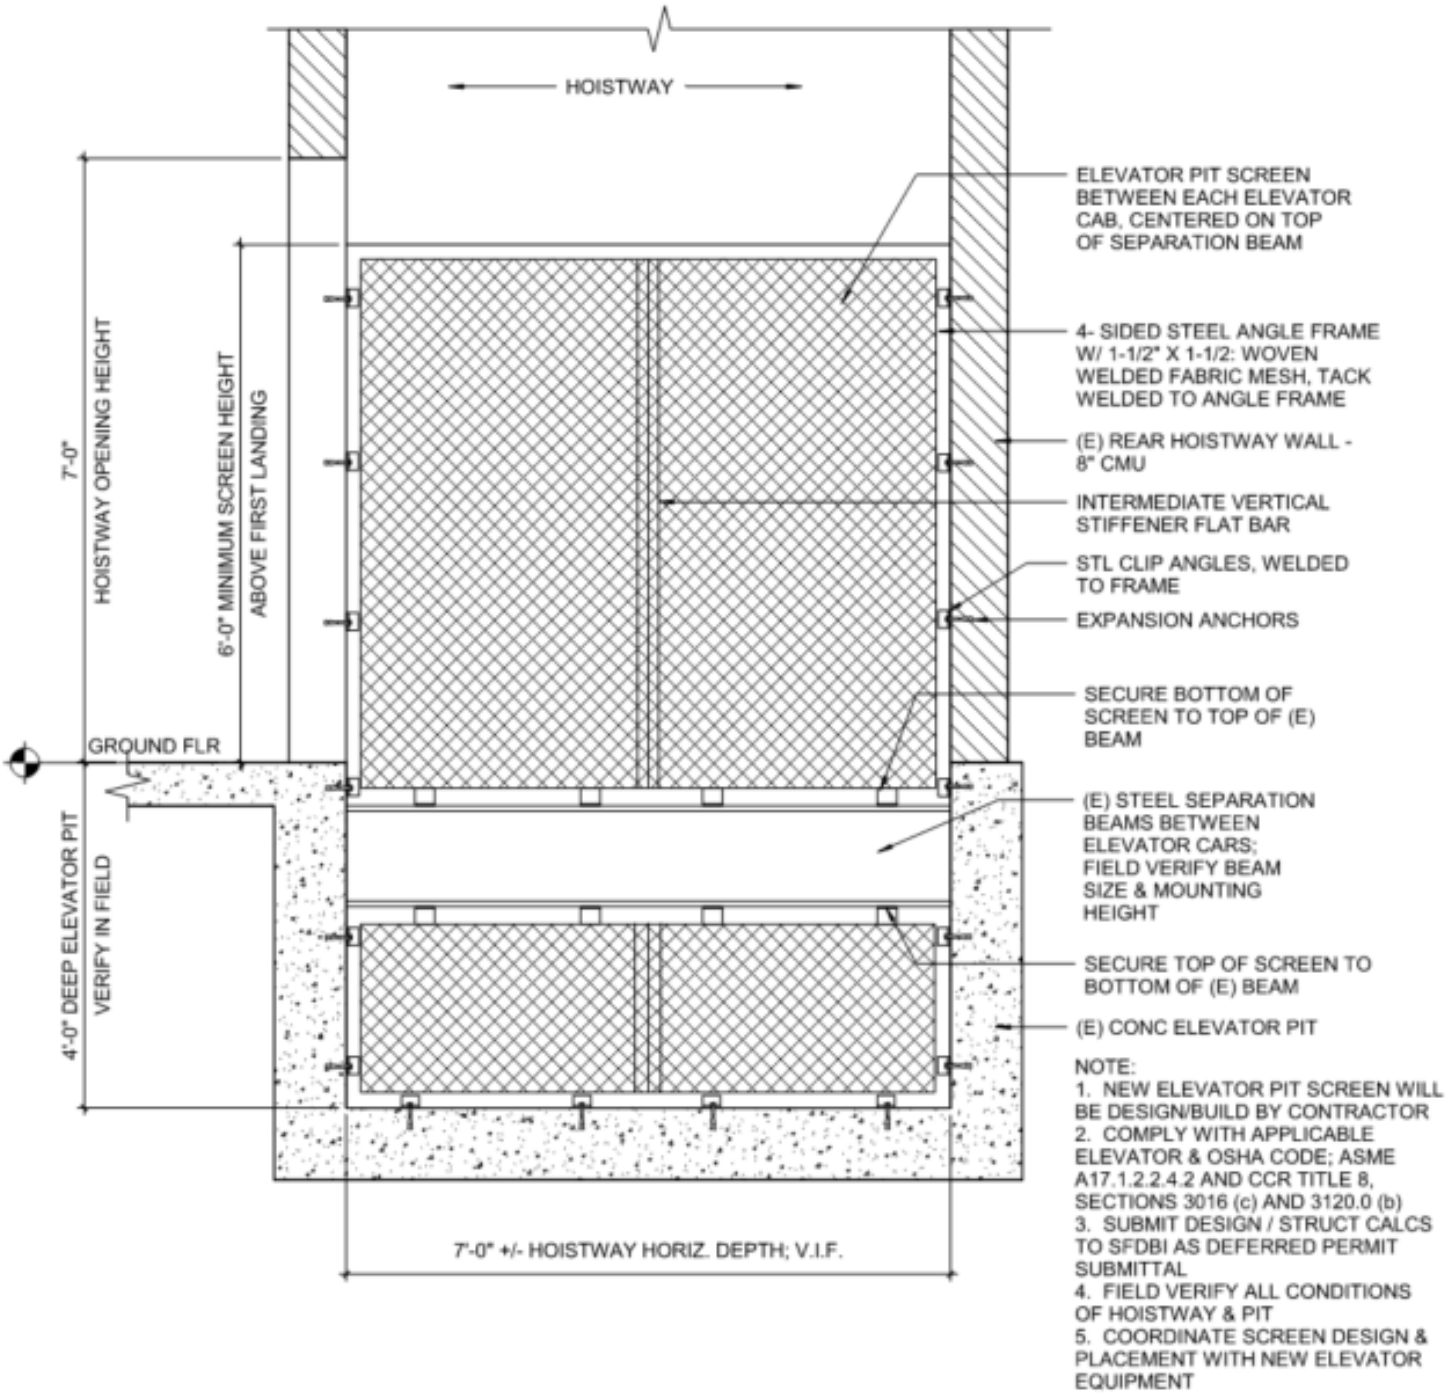

NOTE:
1. NEW ELEVATOR PIT SCREEN WILL BE DESIGN/BUILD BY CONTRACTOR
2. COMPLY WITH APPLICABLE ELEVATOR & OSHA CODE; ASME A17.1.2.2.4.2 AND CCR TITLE 8, SECTIONS 3016 (c) AND 3120.0 (b)
3. SUBMIT DESIGN / STRUCT CALCS TO SFDBI AS DEFERRED PERMIT SUBMITTAL
4. FIELD VERIFY ALL CONDITIONS OF HOISTWAY & PIT
5. COORDINATE SCREEN DESIGN & PLACEMENT WITH NEW ELEVATOR EQUIPMENT

1 NEW ELEVATOR PIT SCREEN (DESIGN/BUILD)
3/4" = 1'-0"

REV	DATE	BY	DESCRIPTION	PROJECT: Elevator Pit Separator Screen	DATE: 5/1/25	BY: EE
				JESELLEN CONSULTING, LLC	DRAWING:	